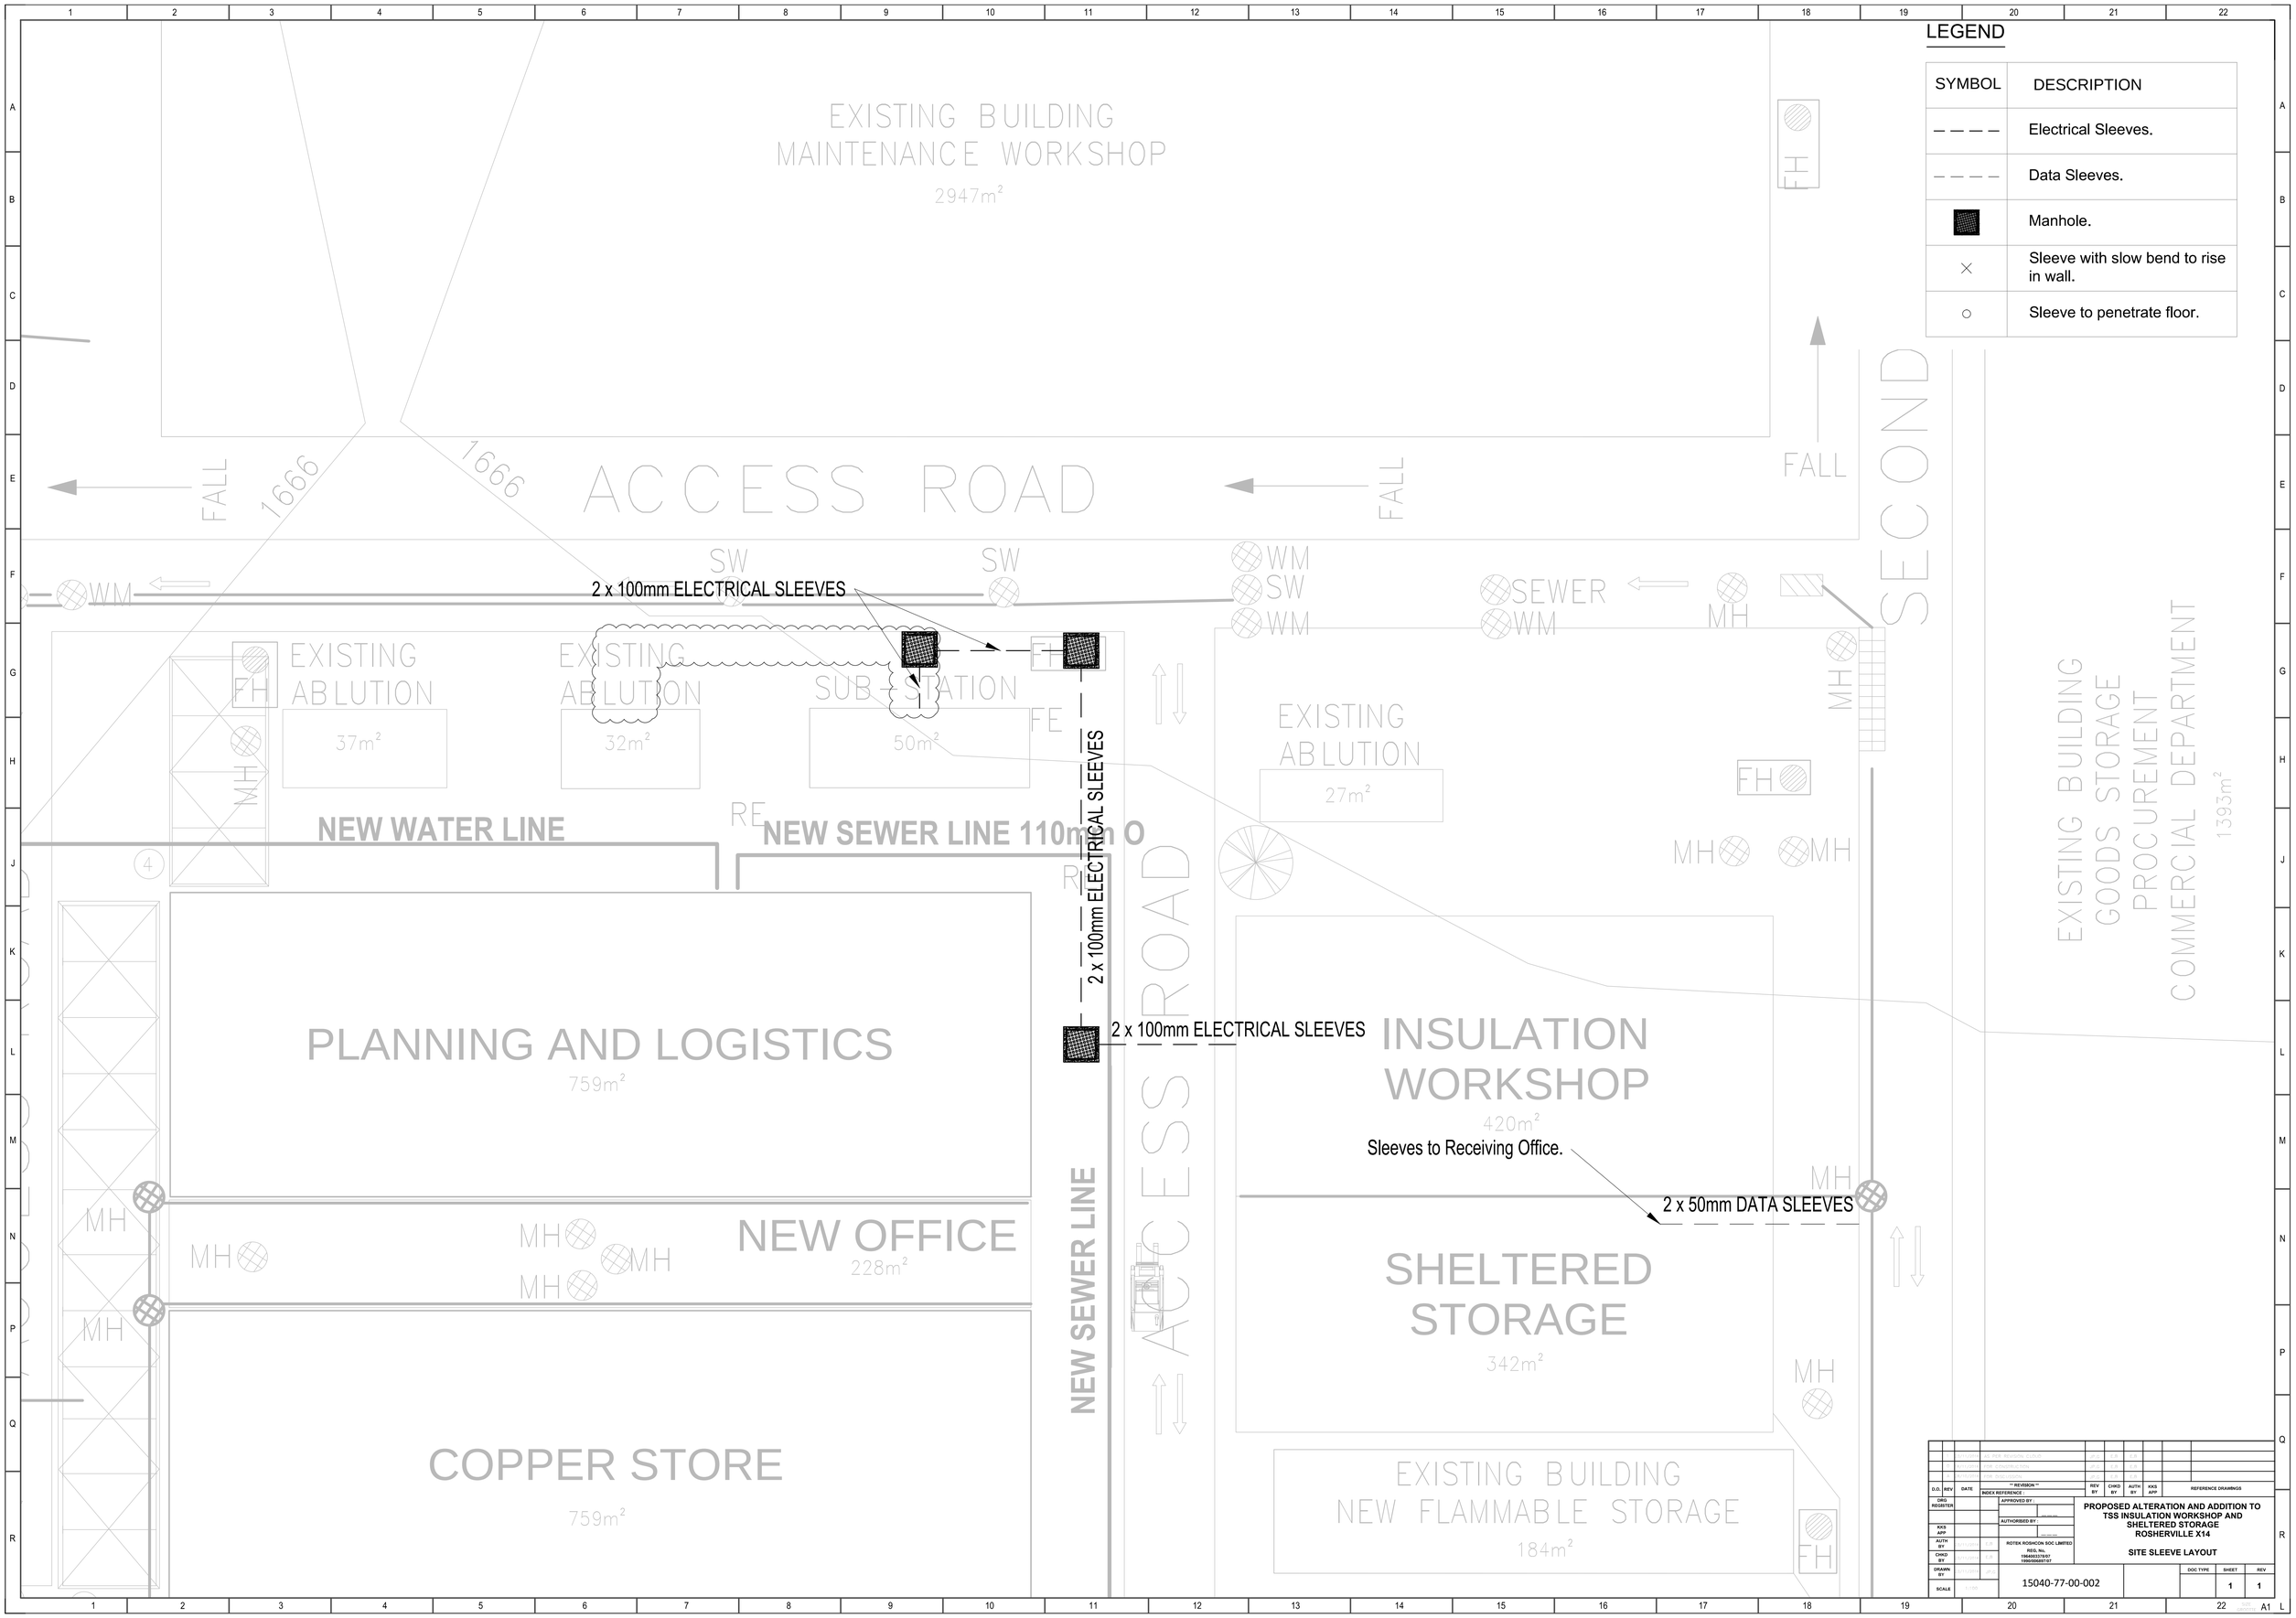

LEGEND

SYMBOL	DESCRIPTION
— — — —	Electrical Sleeves.
— — — —	Data Sleeves.
■	Manhole.
×	Sleeve with slow bend to rise in wall.
○	Sleeve to penetrate floor.

D.O.	REV	DATE	** REVISION **	REV BY	CHKD BY	AUTH BY	KKS APP	REFERENCE DRAWINGS

DRG REGISTER

KKS APP

AUTH BY

CHKD BY

DRAWN BY

SCALE 1:100

INDEX REFERENCE :

APPROVED BY :

AUTHORISED BY :

ROTEK ROSHCON SOC LIMITED
REG. No.
1984/003375/07
1995/000689/07

PROPOSED ALTERATION AND ADDITION TO TSS INSULATION WORKSHOP AND SHELTERED STORAGE ROSHERVILLE X14

SITE SLEEVE LAYOUT

15040-77-00-002

DOC TYPE	SHEET	REV
	1	1

A1